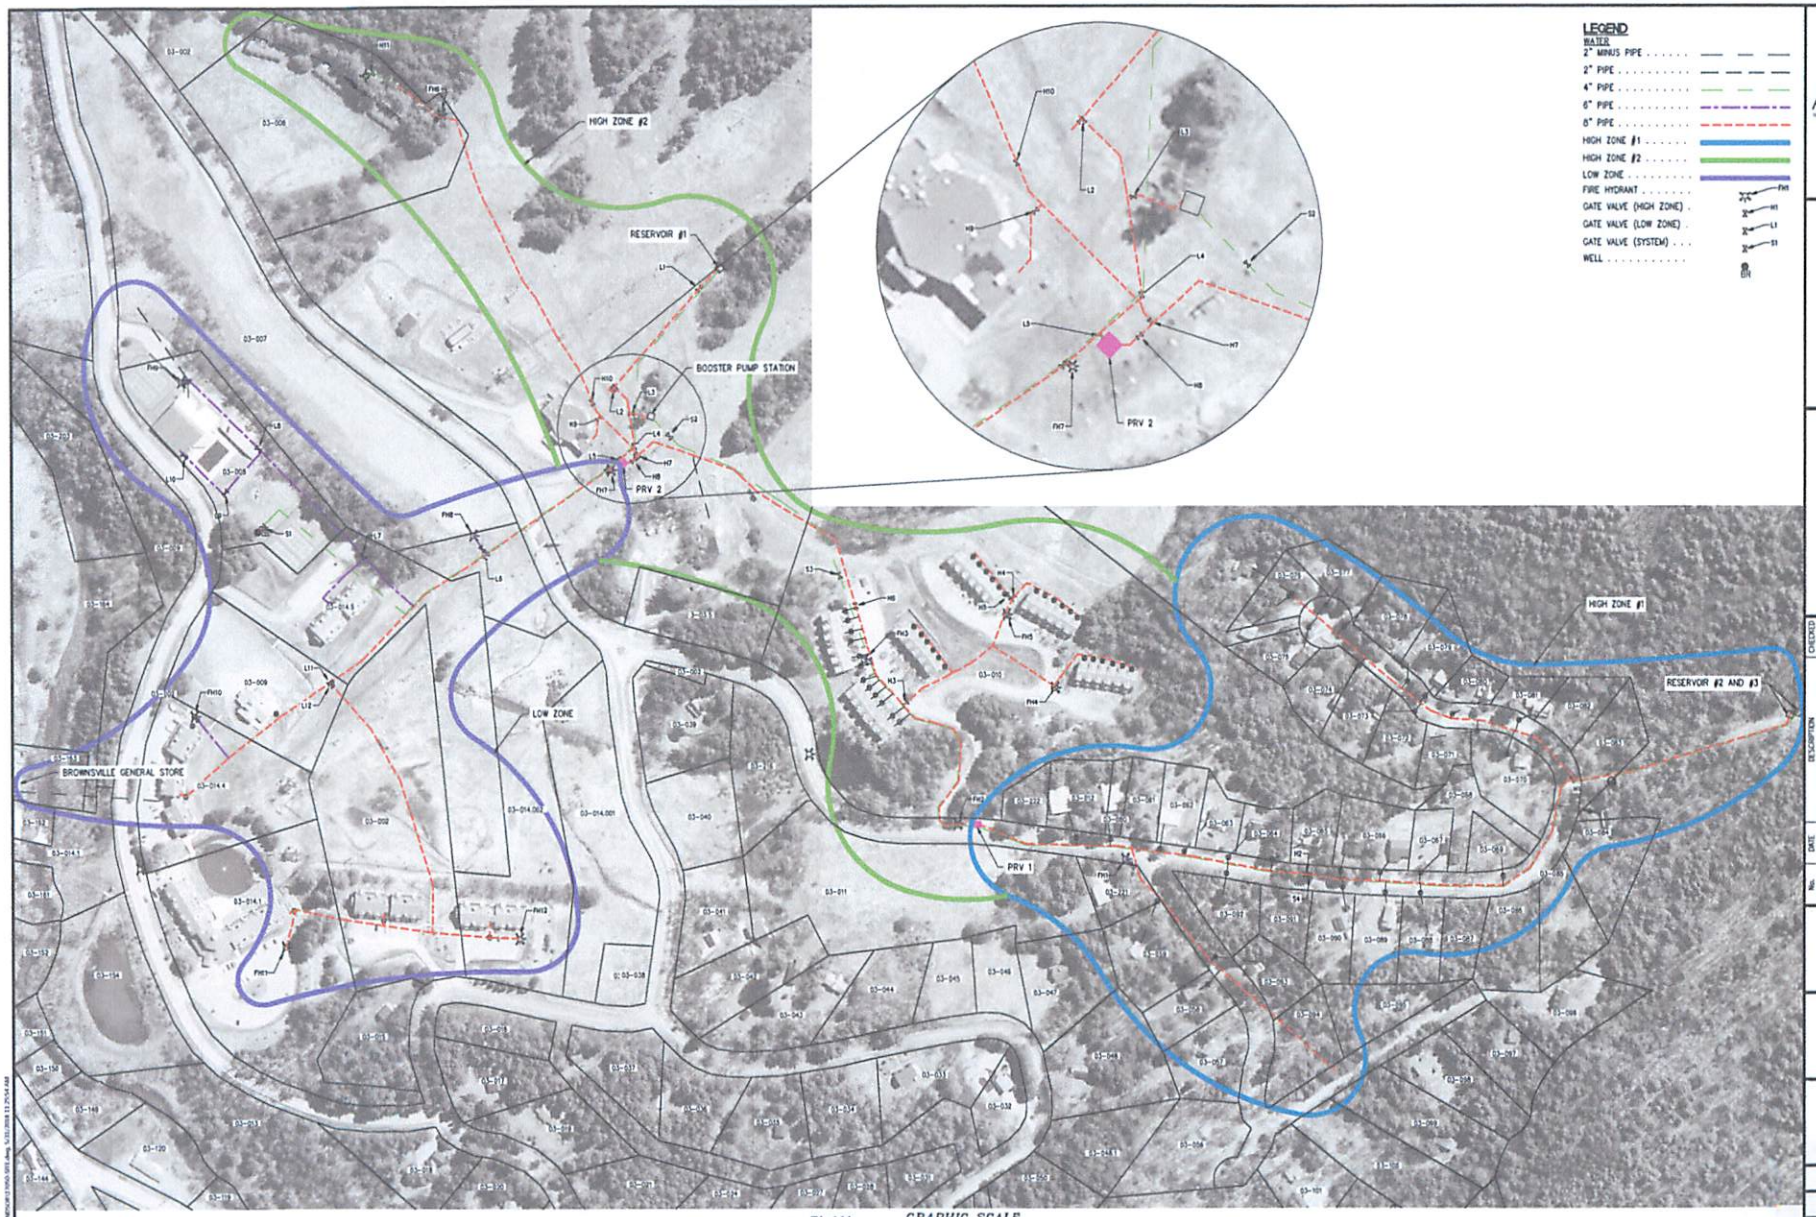

PLAN
SCALE: 1"=150'

GRAPHIC SCALE
0 150 225 300
(IN FEET)

Aldrich + Elliott
WATER RESOURCE ENGINEERS
6 Market Place, Suite 2
Essex Jct., VT 05452
P: 802.879.7733
AEengineers.com

CHECKED | DESCRIPTION | DATE | No.

TOWN OF WEST WINDSOR, VERMONT

ASSET MANAGEMENT PROGRAM

WATER SYSTEM MAP

DESIGNED JL	PROJECT NO 17050
DRAWN JEN	FIGURE 1
CHECKED JAB	
DATE DEC. 2017	